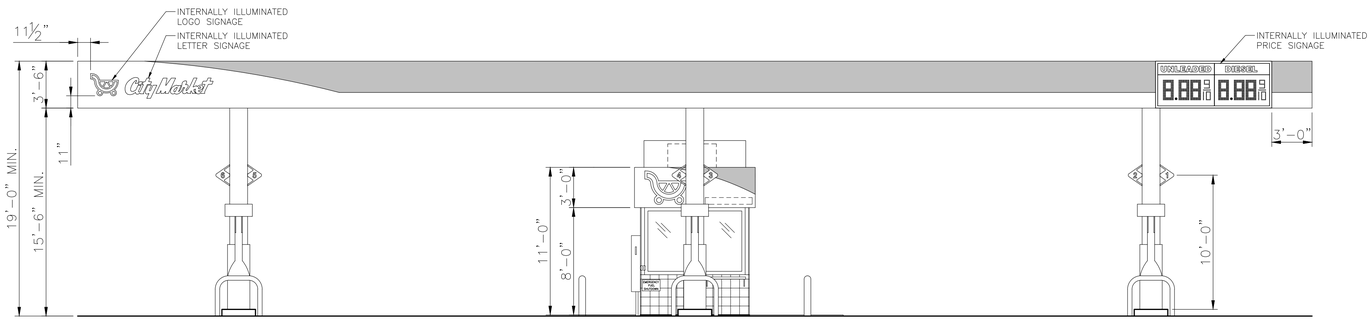

1 FRONT (SOUTH) ELEVATION

SCALE: 3/16"=1'-0"

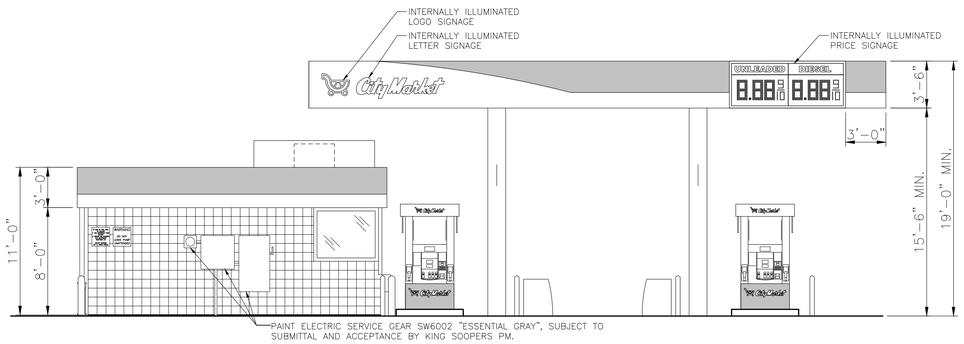

2 LEFT (WEST) ELEVATION

SCALE: 3/16"=1'-0"

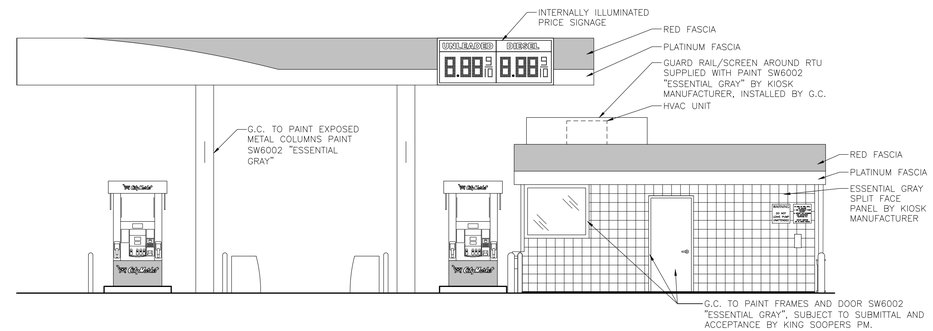

3 RIGHT (EAST) ELEVATION

SCALE: 3/16"=1'-0"

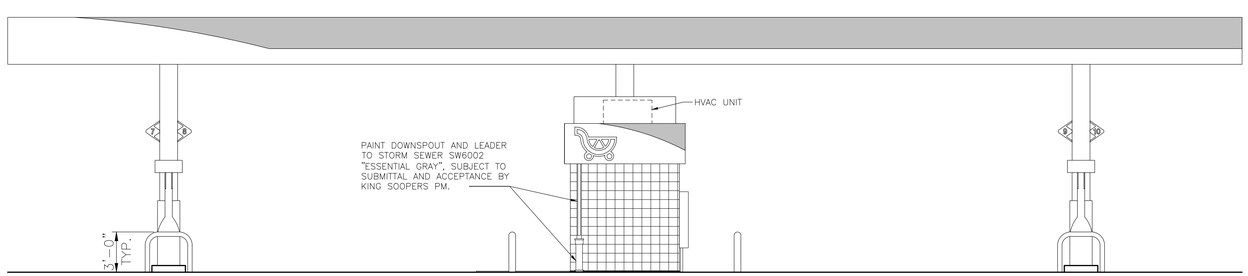

4 REAR (NORTH) ELEVATION

SCALE: 3/16"=1'-0"

Galloway

5500 Greenwood Plaza Blvd., Suite 200
Greenwood Village, CO 80111
303.770.8884
GallowayUS.com

PRELIMINARY
NOT FOR BIDDING
NOT FOR CONSTRUCTION

COPYRIGHT

THESE PLANS ARE AN INSTRUMENT OF SERVICE AND ARE THE PROPERTY OF GALLOWAY, AND MAY NOT BE DUPLICATED, DISCLOSED, OR REPRODUCED WITHOUT THE WRITTEN CONSENT OF GALLOWAY. COPYRIGHTS AND INFRINGEMENTS WILL BE ENFORCED AND PROSECUTED.

KING SOOPERS FUEL
SITE DEVELOPMENT PLANS

437 W. ASPEN AVENUE
FRUITA, COLORADO

#	Date	Issue / Description	Init.
-			
-			
-			
-			
-			
-			
-			
-			
-			
-			
-			
-			
-			

Project No:	HSN000013.20
Drawn By:	CFS
Checked By:	
Date:	AUGUST, 2023

EXTERIOR ELEVATIONS & SIGNAGE

A2.0