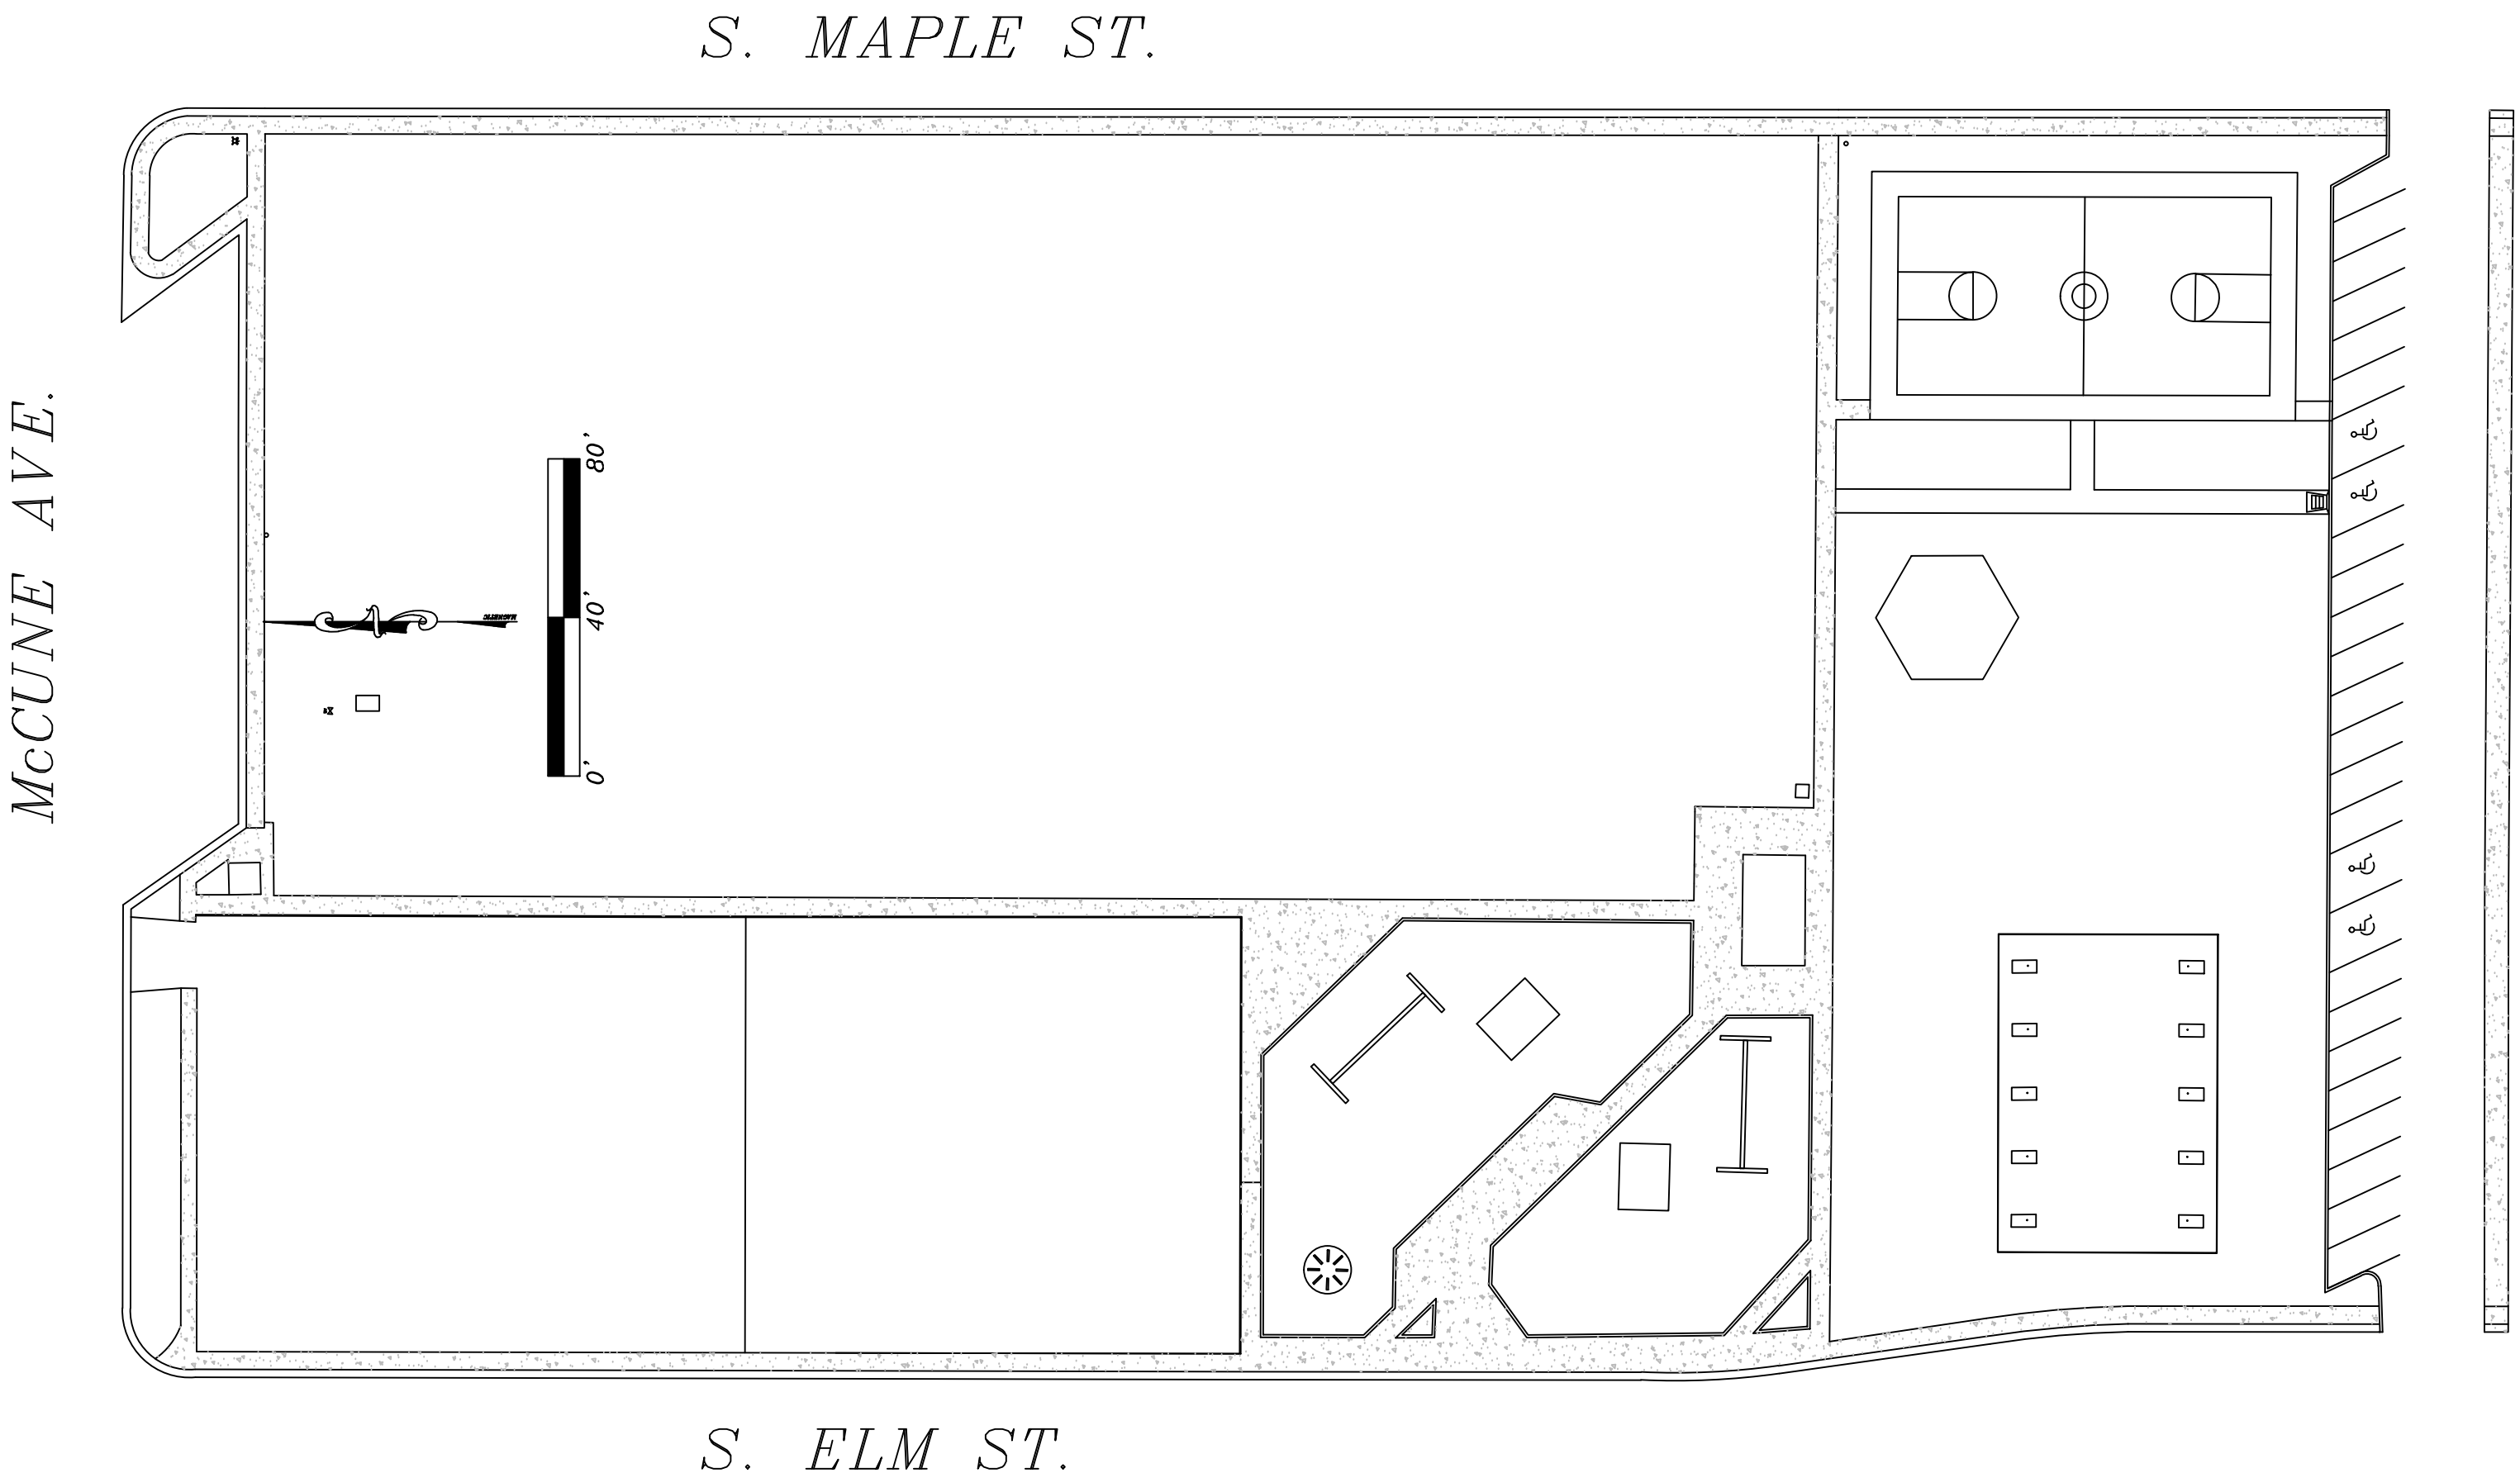

CITY OF FRUITA ENGINEERING DEPARTMENT	SCALE HORIZONTAL: AS SHOWN VERTICAL: N/A	REVISION: _____ DATE: _____ REVISION: _____ DATE: _____ REVISION: _____ DATE: _____	REED PARK SITE PLAN	FILE: reed park.dwg SHEET: 1 OF 1	SURVEYED BY: CLD DATE: 6/02 & 9/04 DRAWN BY: CLD DATE: 6/06 CHECKED BY: